BILL OF MATERIAL

A/B	QTY	MARK	DESCRIPTION	LENGTH FEET	LENGTH INCHES	REMARKS	ITEM
			BEAM				
	1	921A	W24 x 84	45	1 3/8		14
	1	pa921	PL.3/8 x 5 5/8	1	0		
	2	pb921	PL.5/16 x 5 5/8	-	9		
	2	pc921	PL.5/16 x 5 5/8	-	6		
	5	pd921	PL.5/16 x 5 11/16	-	6		
	1	pf921	8 GA PLATE x 10	44	10		

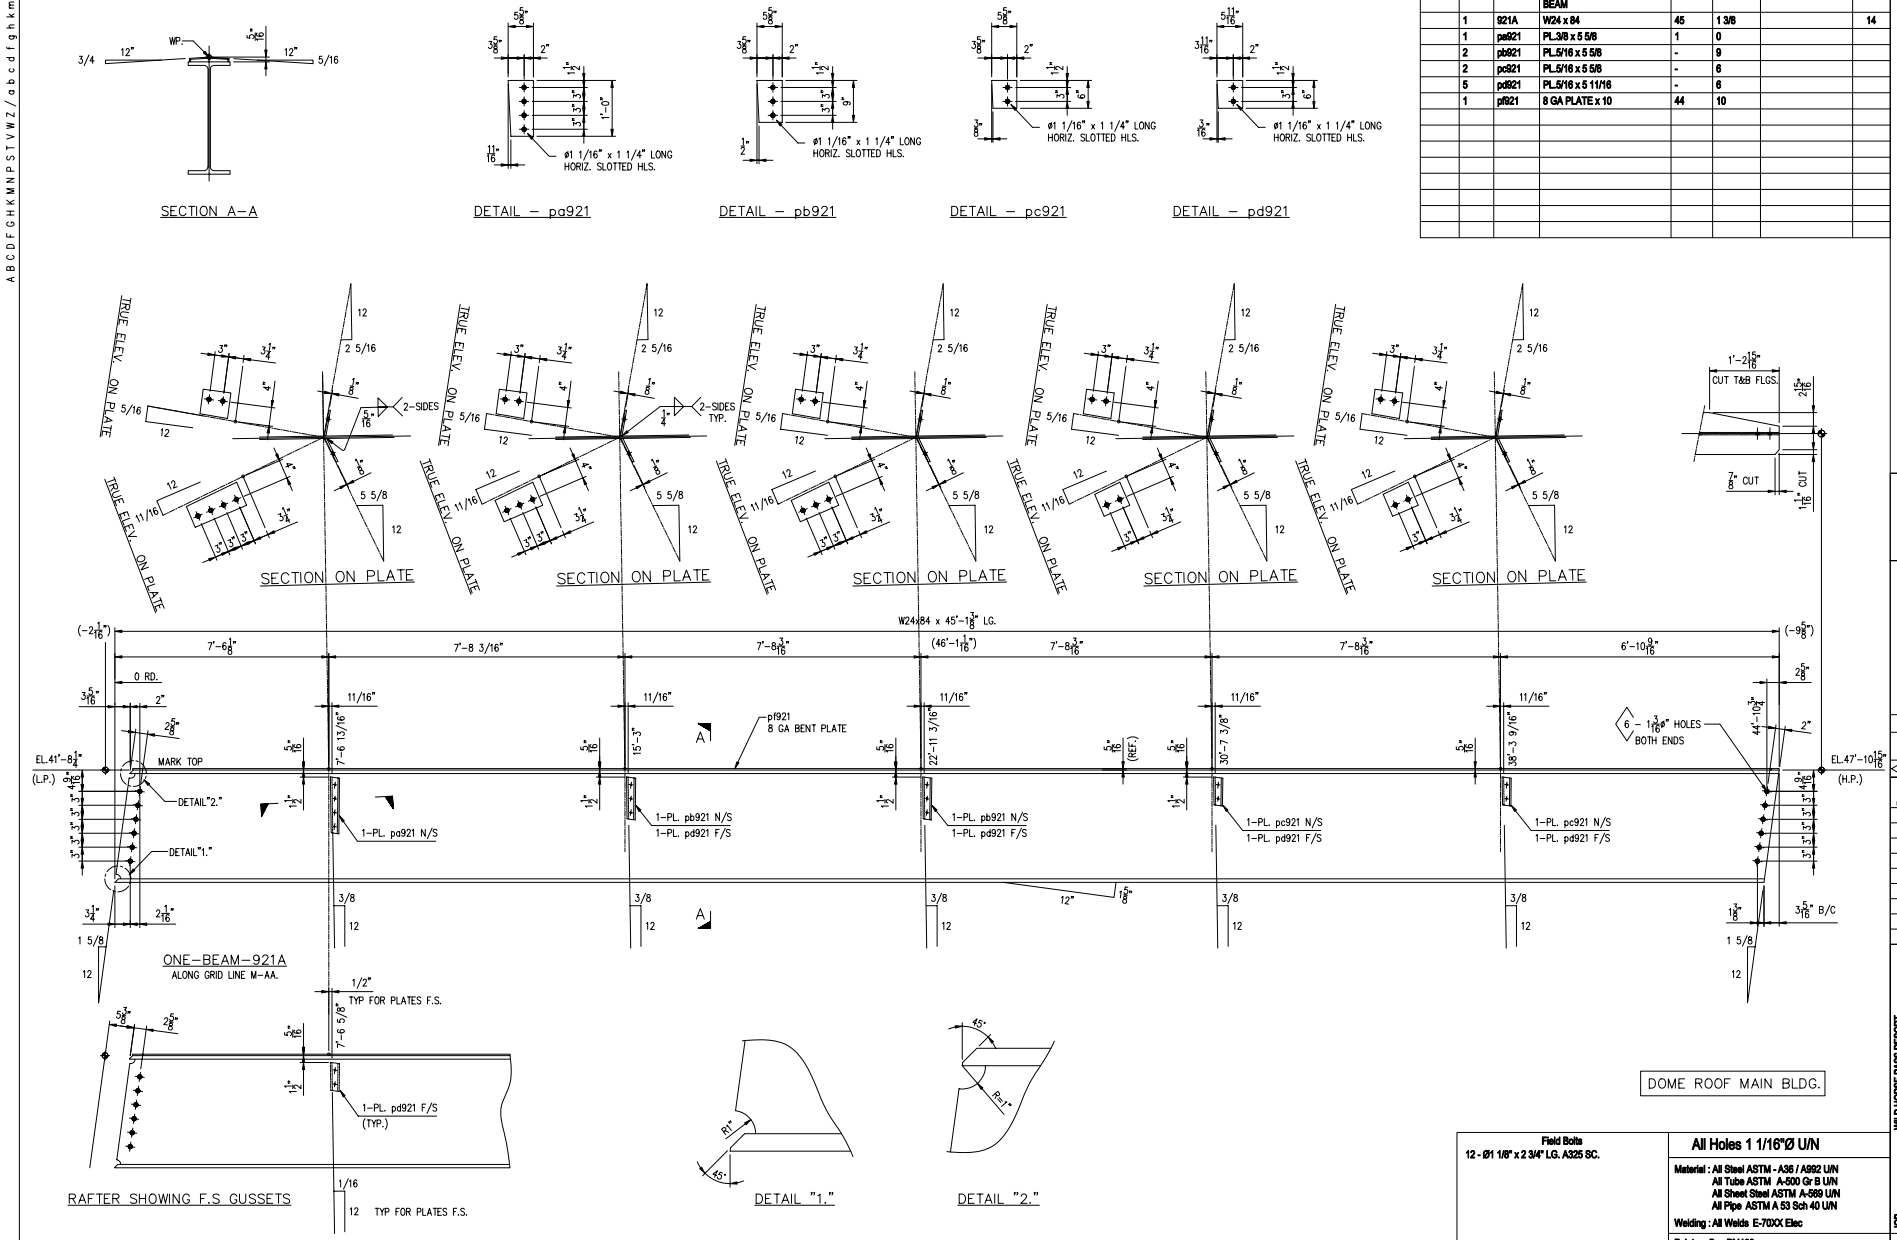

Field Bolts
12 - Ø1 1/8" x 2 3/4" LG. A325 SC.

All Holes 1 1/16"Ø U/N

Material : All Steel ASTM - A36 / A992 U/N
All Tube ASTM A-500 Gr B U/N
All Sheet Steel ASTM A-569 U/N
All Pipe ASTM A 53 Sch 40 U/N

Welding : All Welds E-70XX Elec

Paint : – See PM100
U/N " No Paint "

LEE FABRICATING INC
10211 N. El Mirage Rd. • El Mirage, Az. 85335 • (623) 536-1640

SHEET NO 921 — REV NO 2

STRUCT REF DWG E14

ARCH REF DWG -

Revisions					
2	2/20/2001	YH	BOLT SIZE AMENDED		
1	1/08/2001	YH	RE-ISSUE FOR APPROVAL		
0	2/20/2001	RT.	ISSUED FOR APPROVAL		
Rev	Date	By	Description		Rev to C.O. Ref

PRINT ISSUED

PURPOSE	DATE	NO
APPROVAL		
CALC.		
FINAL APP		
SHOP		
FIELD		
CHECKING		
O.C.		
CONSTR.		

JOB: WILD HORSE PASS RESORT
LOCATION: SACATON, ARIZONA
ARCHITECT: WATG
CUSTOMER: HUNT CONSTRUCTION
DESCRIPTION: DOME ROOF MAIN BLDG. - BEAM DETAILS

JOB NO. 11-0103 — DWG. RT. — DATE 23/05/01
ITEM NO. 14 — CHKD. - — DATE 23/05/01

SHT NO 921 — REV NO 2